


## PART PLAN

0 16 32
SCALE IN FEET

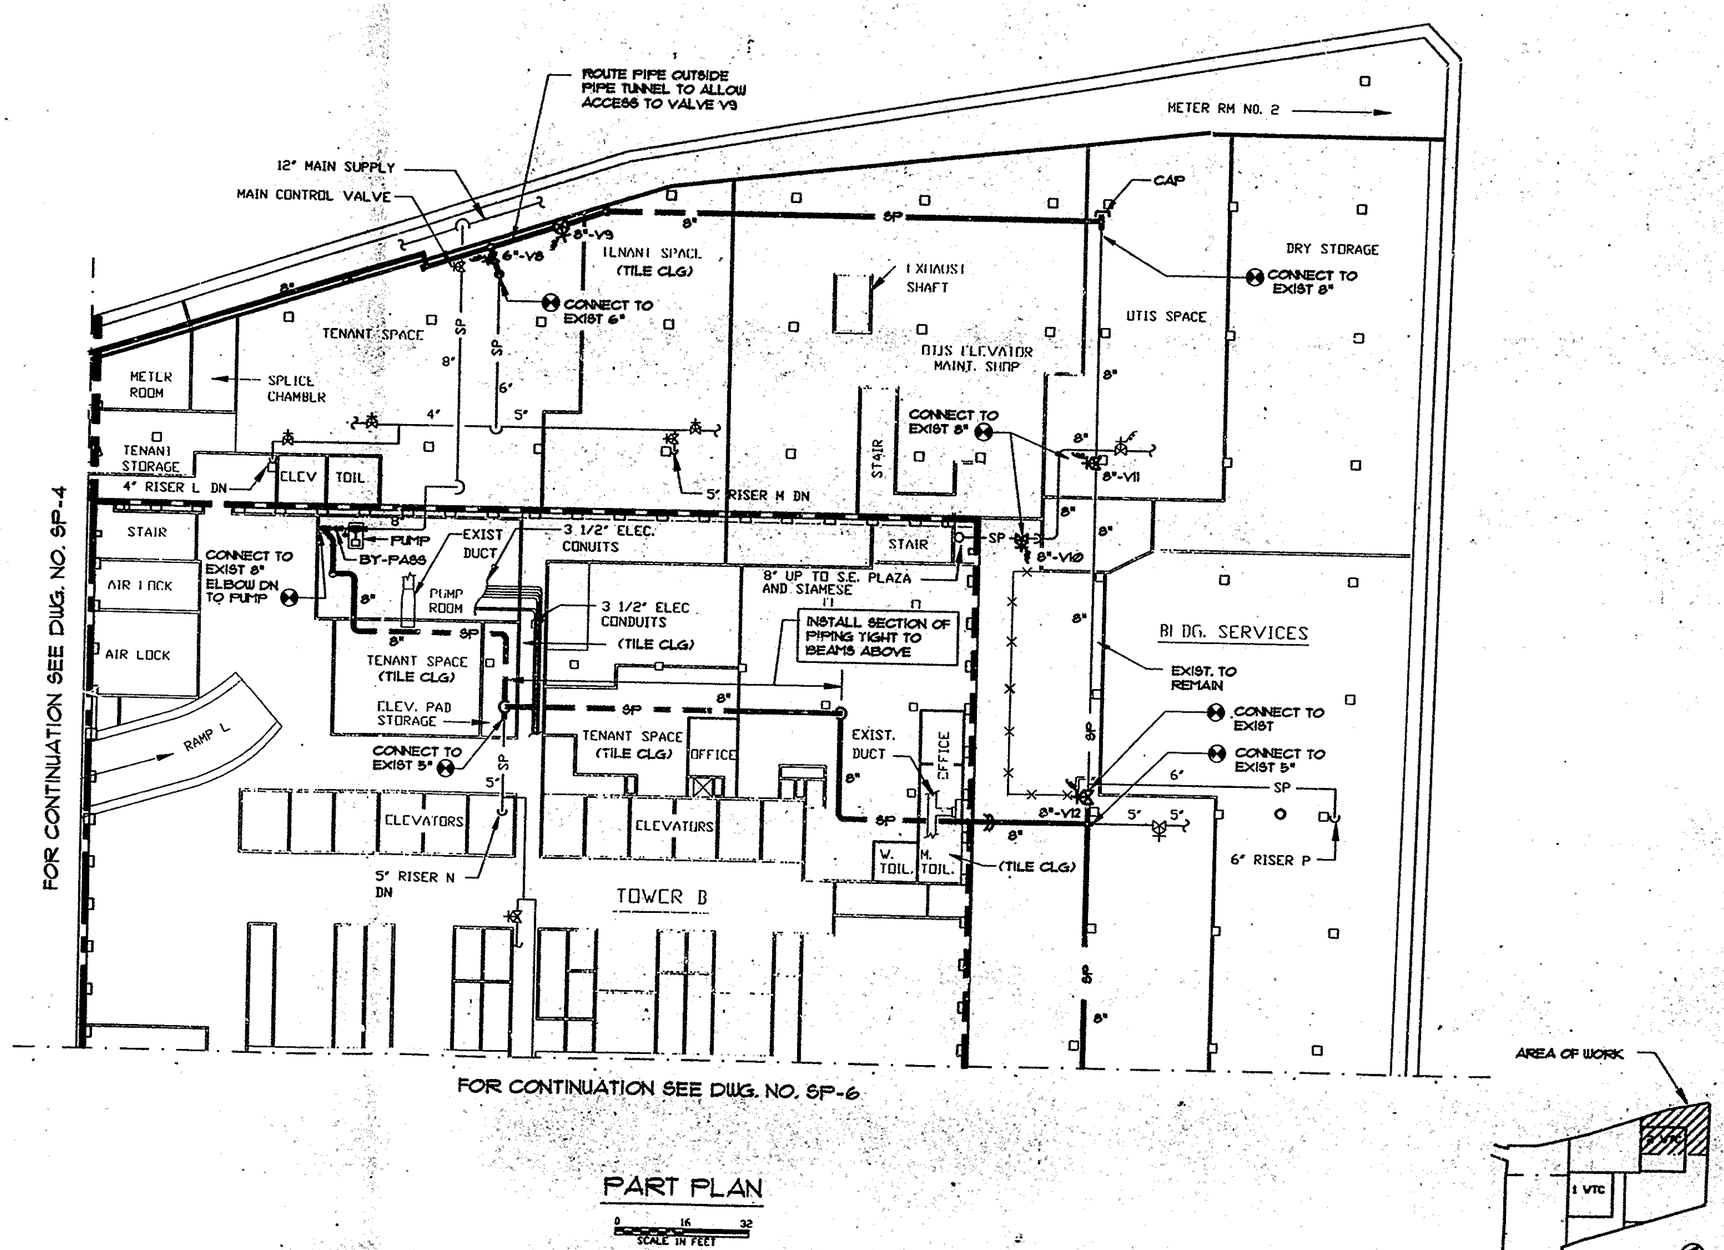


KEY PLAN
N.T.S.

Sheet 6 Of 10

THE PORT AUTHORITY OF NY & NJ

ENGINEERING PROGRAM MANAGER
MAINTENANCE ENGINEERING DESIGN DIVISION

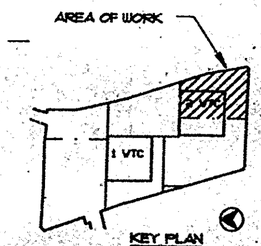CHIEF MECHANICAL ENGINEER

I HEREBY CERTIFY THAT THIS IS A TRUE AND CORRECT COPY OF ONE OF THE CONTRACT DRAWINGS CONSTITUTING A PART OF CONTRACT NO. IN THE FORM IN WHICH SAID DRAWINGS EXISTED AT THE TIME THE SAID CONTRACT WAS EXECUTED BY THE PARTIES.

DATE 2/1/07 SPEC. WRITER

DATE ENGINEER OF DESIGN

| No. | Date | Revision | Approved |
|---|---|---|---|

Engineering Department
Design Divisions

The World Trade Center

Title

**INSTALLATION OF MAIN SPRINKLER LOOP SERVICE LEVEL B-1**

**2 WTC AND BUILDING SERVICES**

This drawing subject to modification by contract. All inventions, ideas, designs, and methods herein, are reserved to Port Authority and may not be used without its written consent.

V.C./R.L. Designed by | R.L. Drawn by | H. MAO Checked by

Date 3/28/07 Scale AS NOTED

Contract Number WTC-176 Drawing Number SP-5